
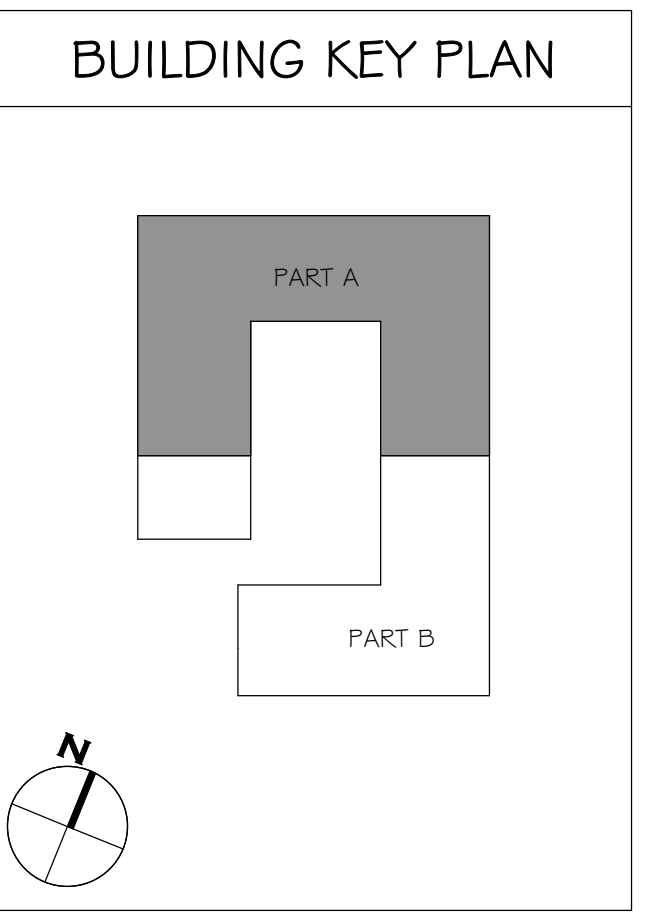


COPYRIGHT © 2020 - BARTONPARTNERS ARCHITECTS PLANNERS, INC. - ALL RIGHTS RESERVED. - ALL IDEAS, DESIGNS, ARRANGEMENTS AND PLANS INDICATED OR REPRESENTED BY THIS DRAWING AND WRITTEN MATERIAL APPEARING HEREIN CONSTITUTE THE ORIGINAL AND UNPUBLISHED WORK OF BARTONPARTNERS ARCHITECTS PLANNERS, INC. AND THE SAME MAY NOT BE DUPLICATED, USED OR DISCLOSED TO ANY PERSON, FIRM OR CORPORATION FOR ANY PURPOSE WHATSOEVER WITHOUT THE WRITTEN CONSENT OF THE ARCHITECT.

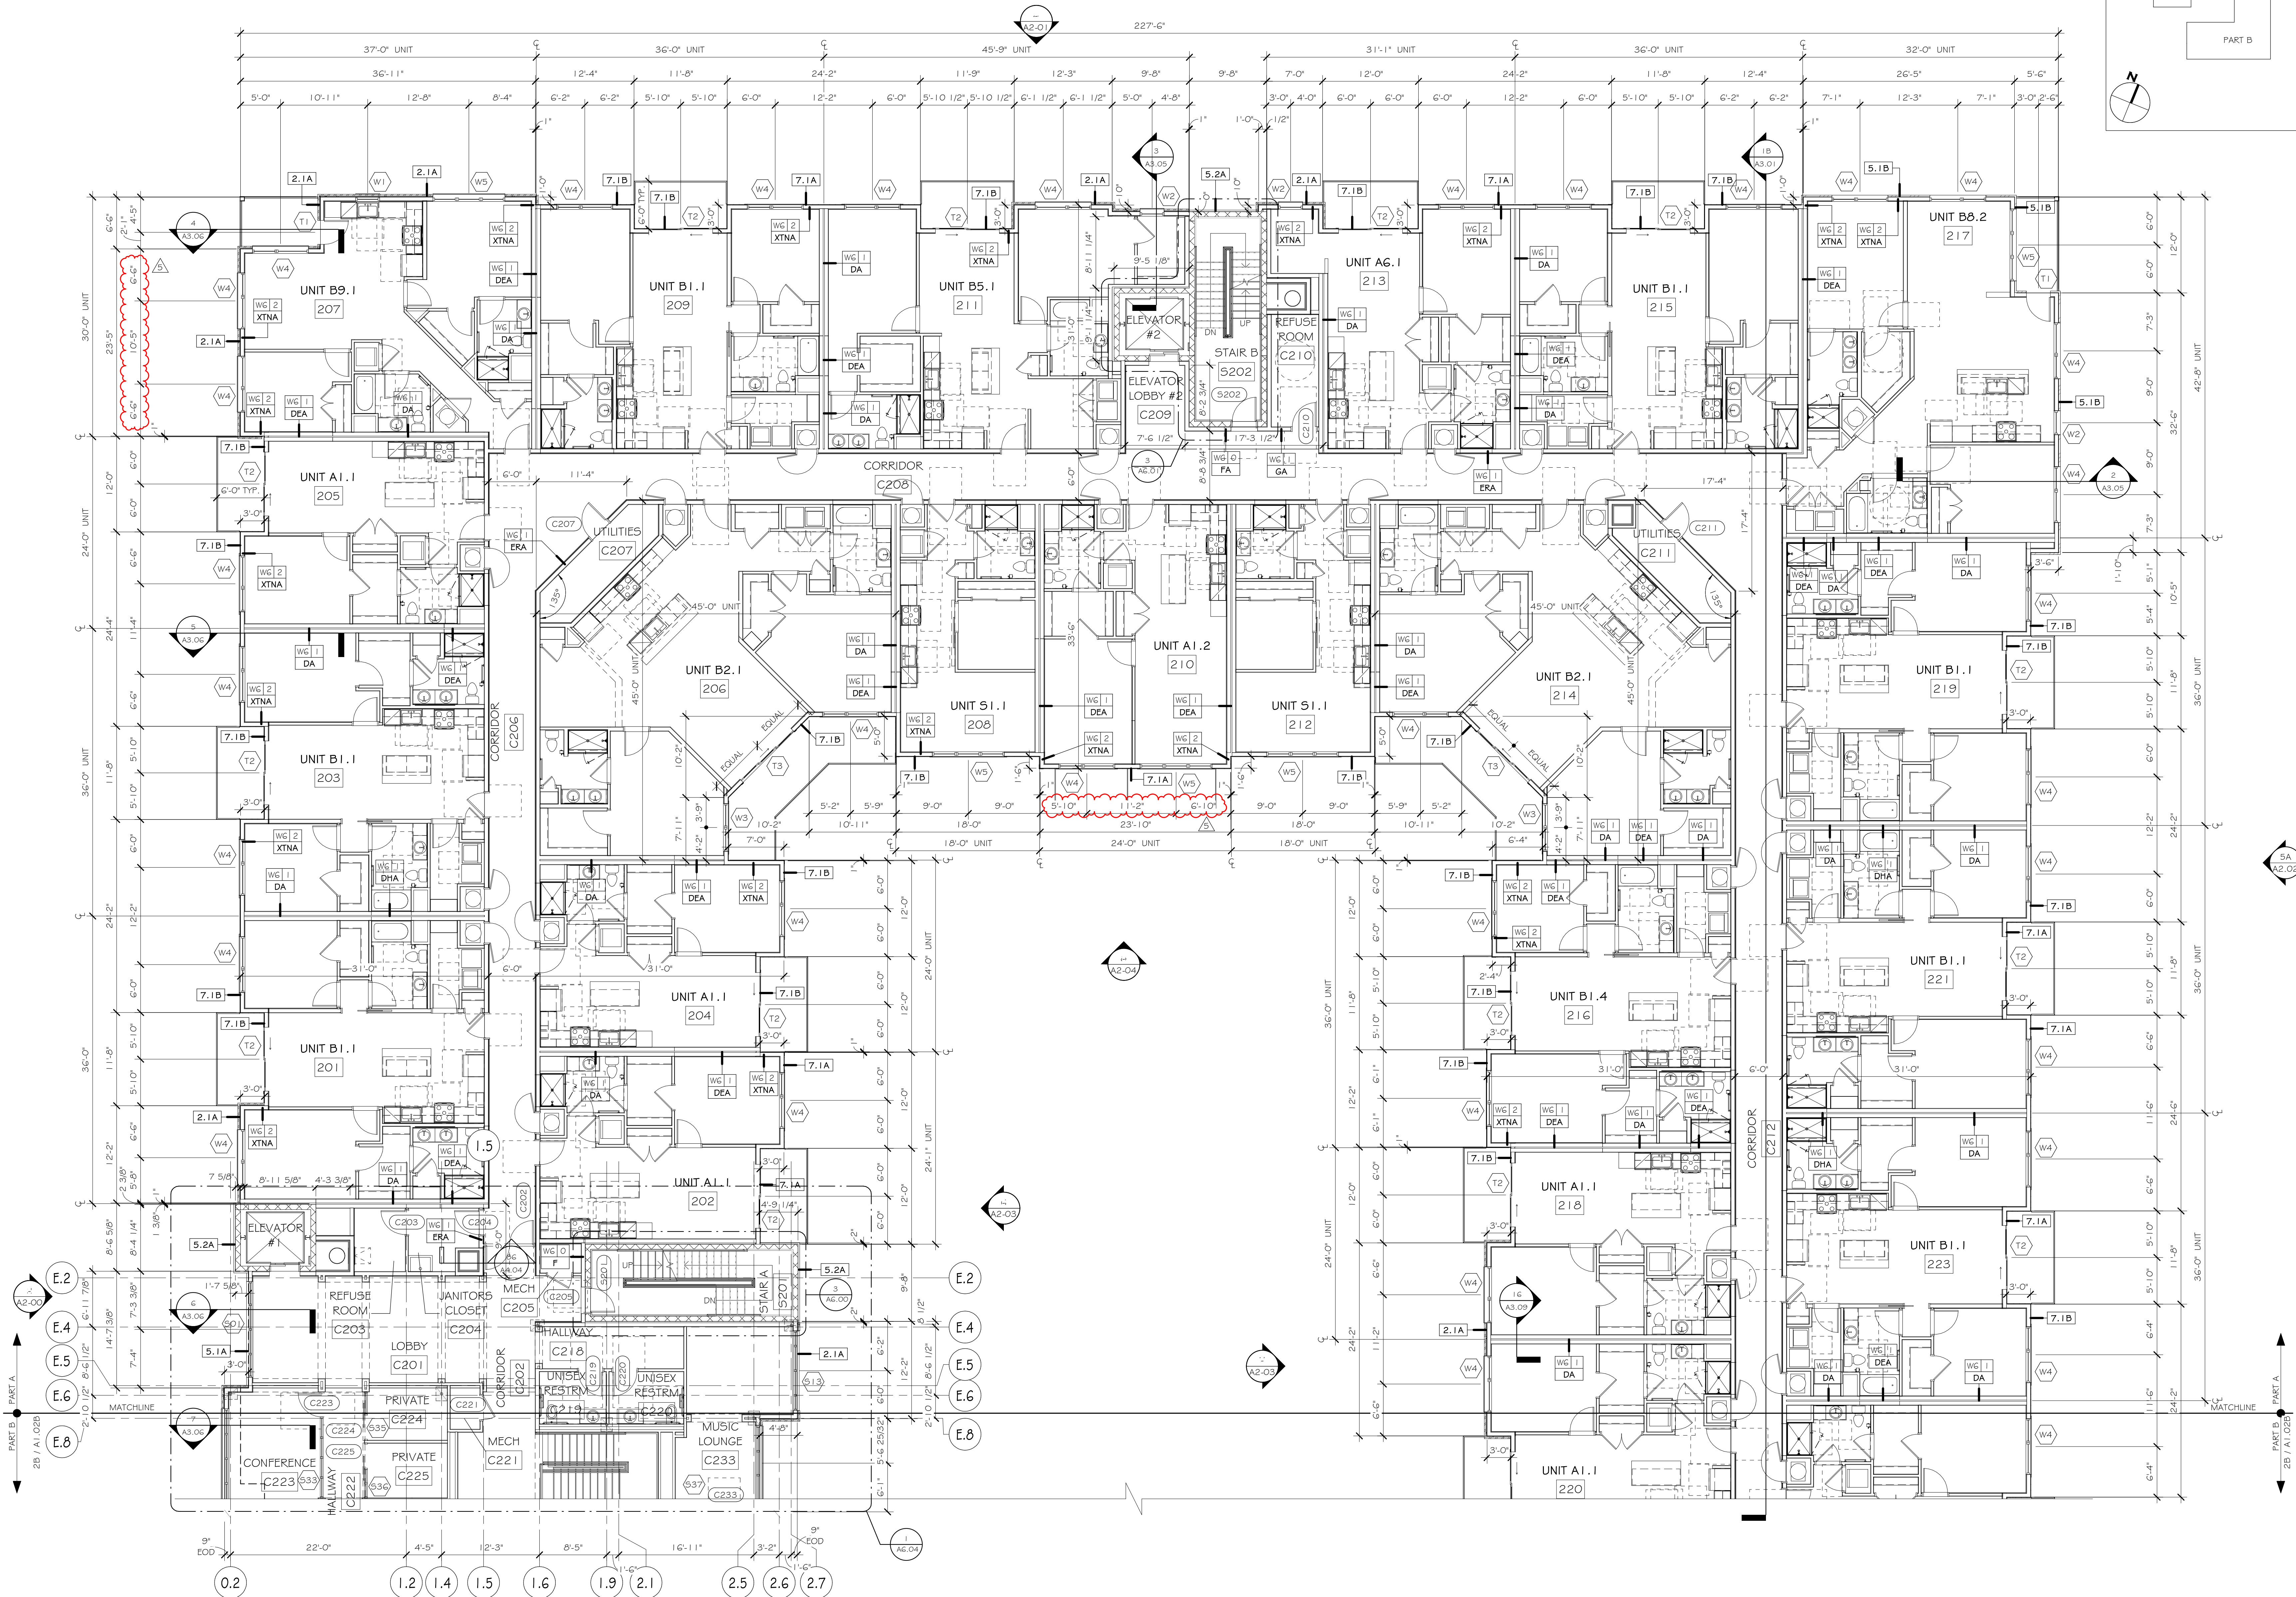

2A SECOND FLOOR - PART A
SCALE: 1/8" = 1'-0"

BARTONPARTNERS
urban design + architecture + interiors
700 E. Main St. Suite 301
Norristown, PA 19401
www.bartonpartners.com

MEEP

BUILDING SYSTEMS ENGINEERING GROUP
4949 LIBERTY LANE, SUITE 115
ALBERTON, PA 15009

STRUCTURE

O'DONNELL & MACCARATO
701 MARKET STREET, #600
PHILADELPHIA, PA 19106

ELLIS PRESERVE
CHARLES ELLIS DRIVE, NEWTOWN SQUARE, PA

EQUUS CAPITAL PARTNERS
NEWTOWN SQUARE, PA

NO.	SUBMISSION	DATE
1	PERMIT REVIEW	04/14/2021
5	WINDOW DIMENSIONS	07/21/2021

PROJECT NUMBER:

20014A

ISSUE DATE:

06/04/2021

DRAWN BY:

AS, BP, CZ, RC

CHECKED BY:

CZ

SECOND FLOOR PLAN PART A

A1.02A