



1
A-492
LEVEL 2 RESTROOMS ENLARGED PLAN

SCALE: 1/2" = 1'-0"

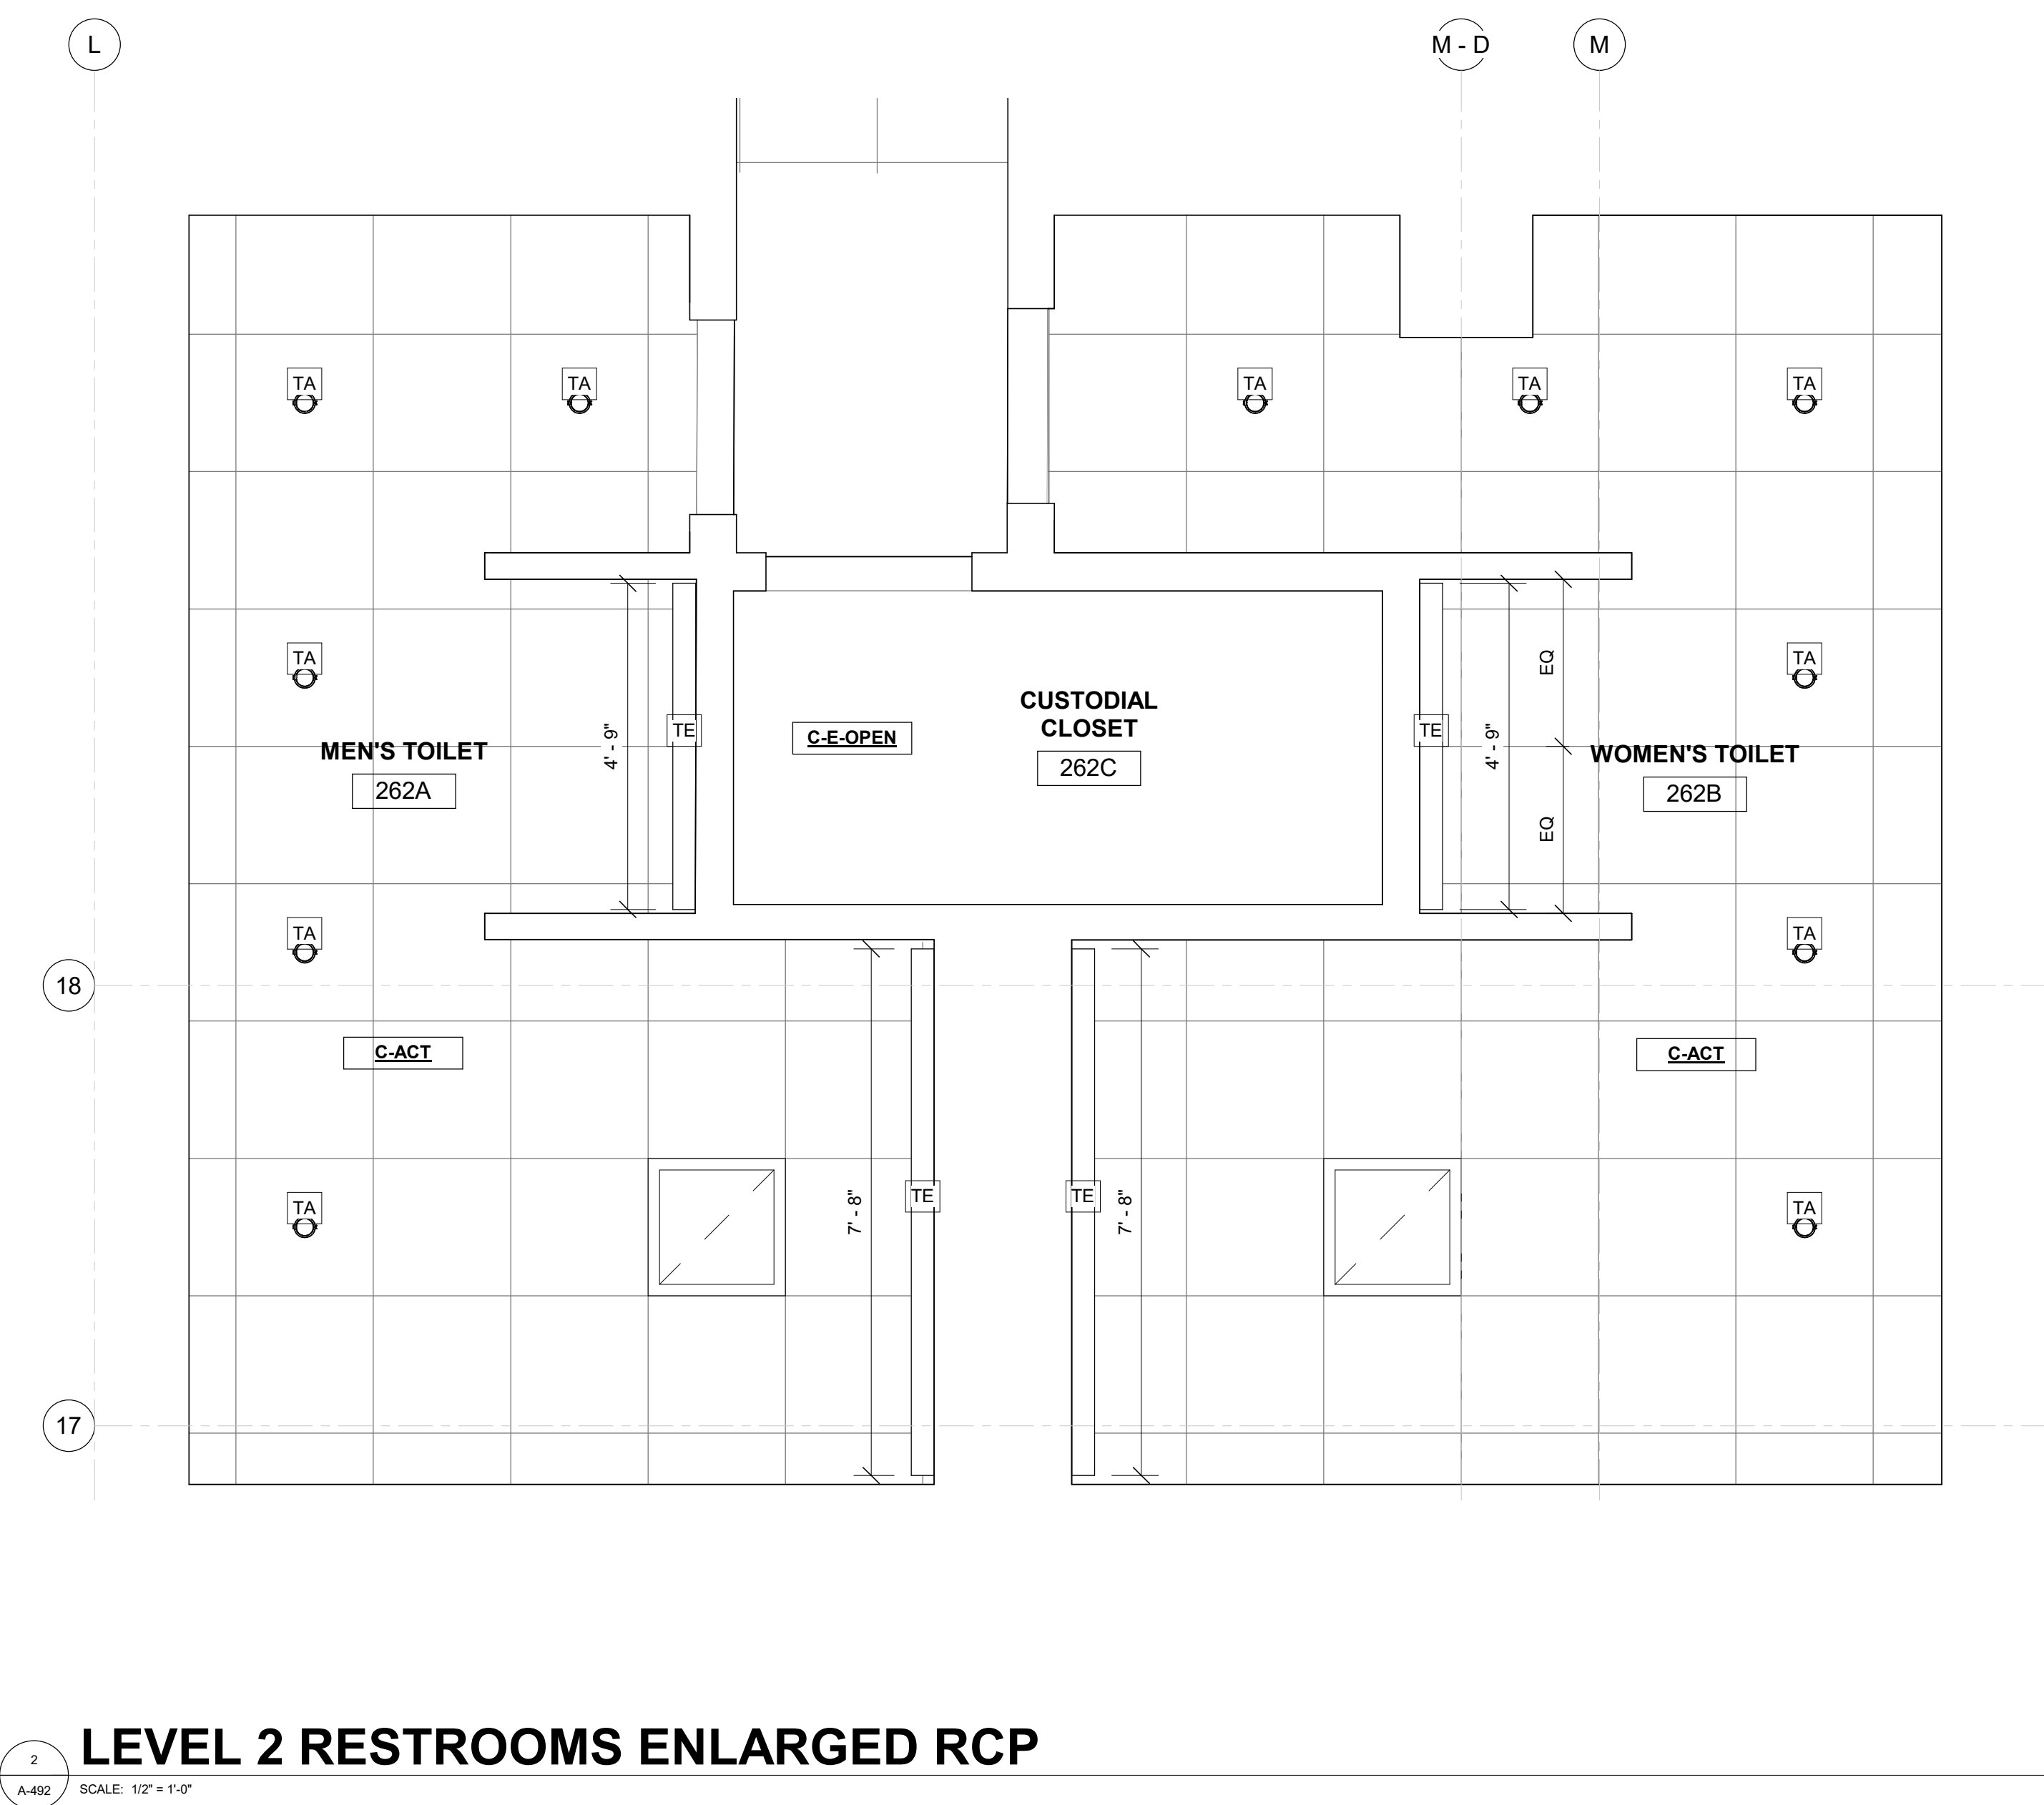


1
A-492
LEVEL 2 RESTROOMS ENLARGED RCP

SCALE: 1/2" = 1'-0"

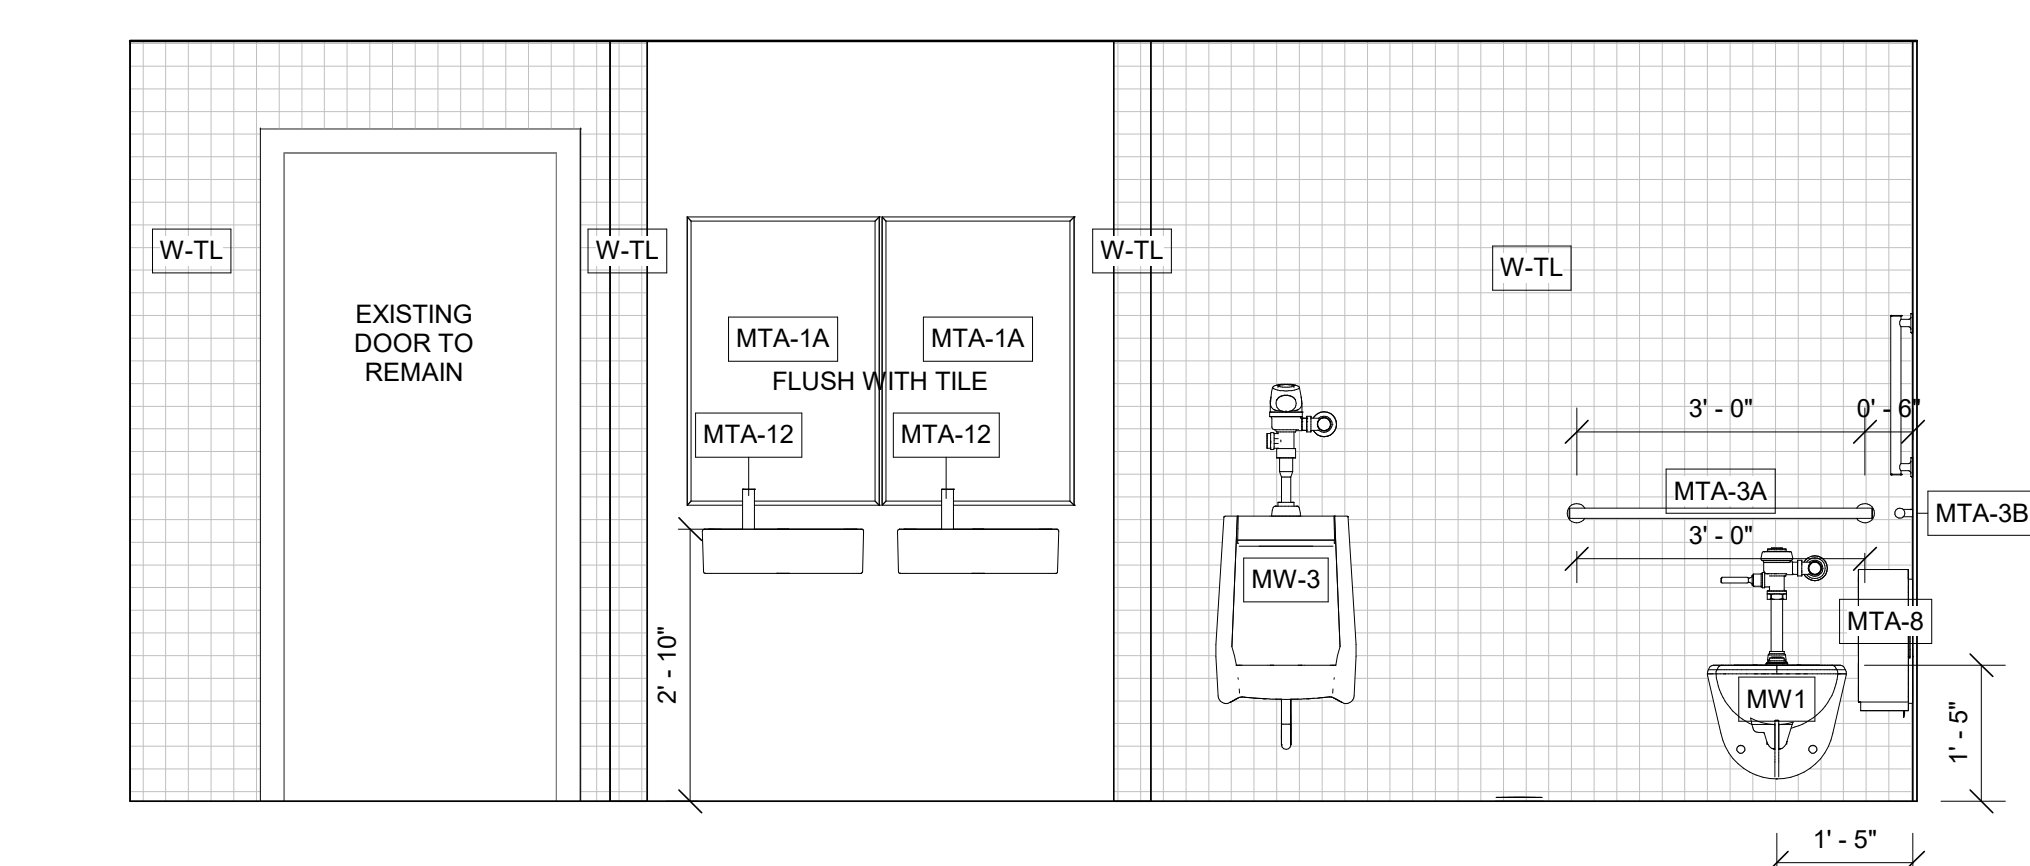


3
A-492
MEN'S RESTROOM EAST - L2

SCALE: 1/2" = 1'-0"

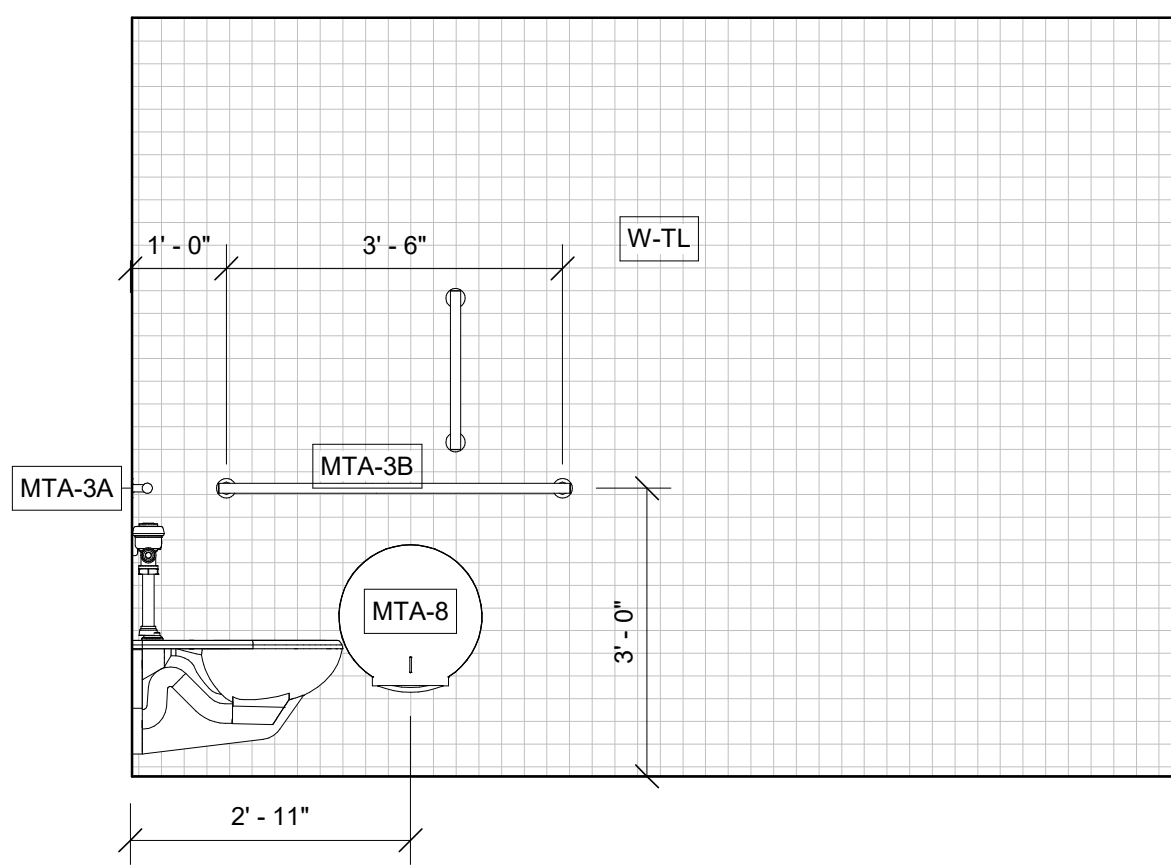


4
A-492
MEN'S RESTROOM SOUTH - L2

SCALE: 1/2" = 1'-0"

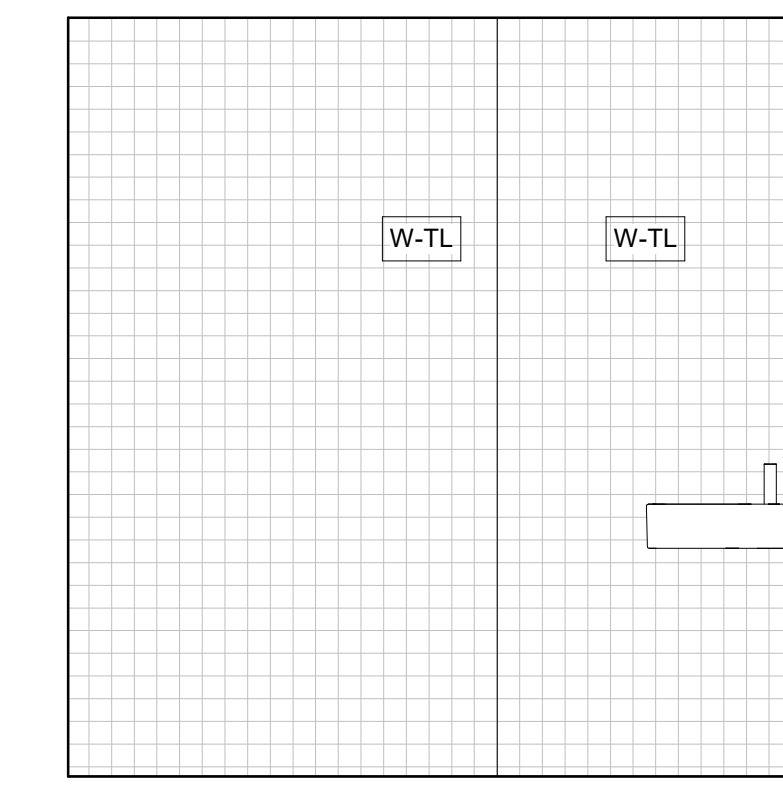


5
A-492
MEN'S RESTROOM NORTH - L2

SCALE: 1/2" = 1'-0"

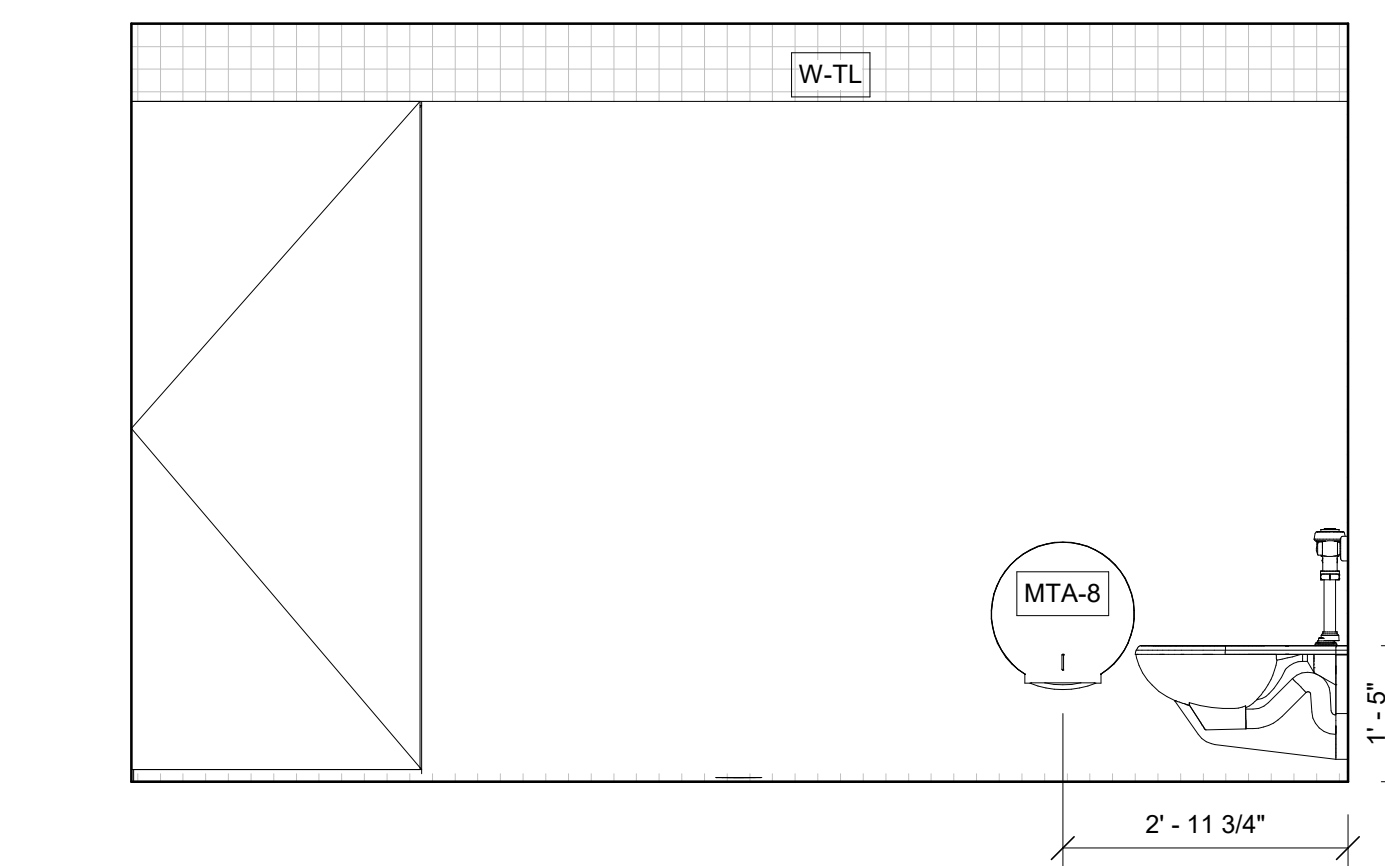


6
A-492
WOMEN'S RESTROOM SOUTH - L2

SCALE: 1/2" = 1'-0"

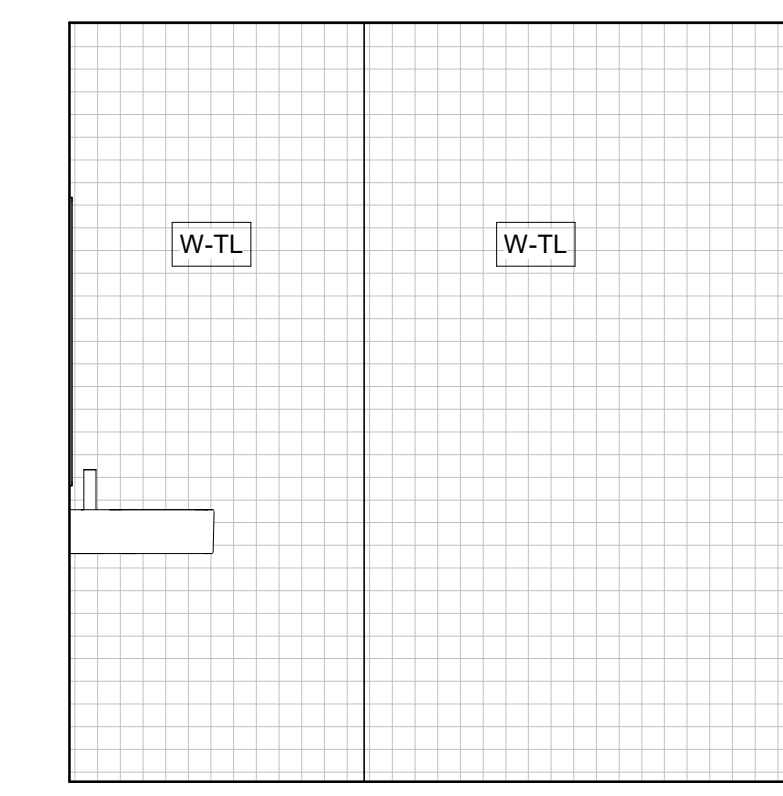


8
A-492
WOMEN'S RESTROOM NORTH - L2

SCALE: 1/2" = 1'-0"

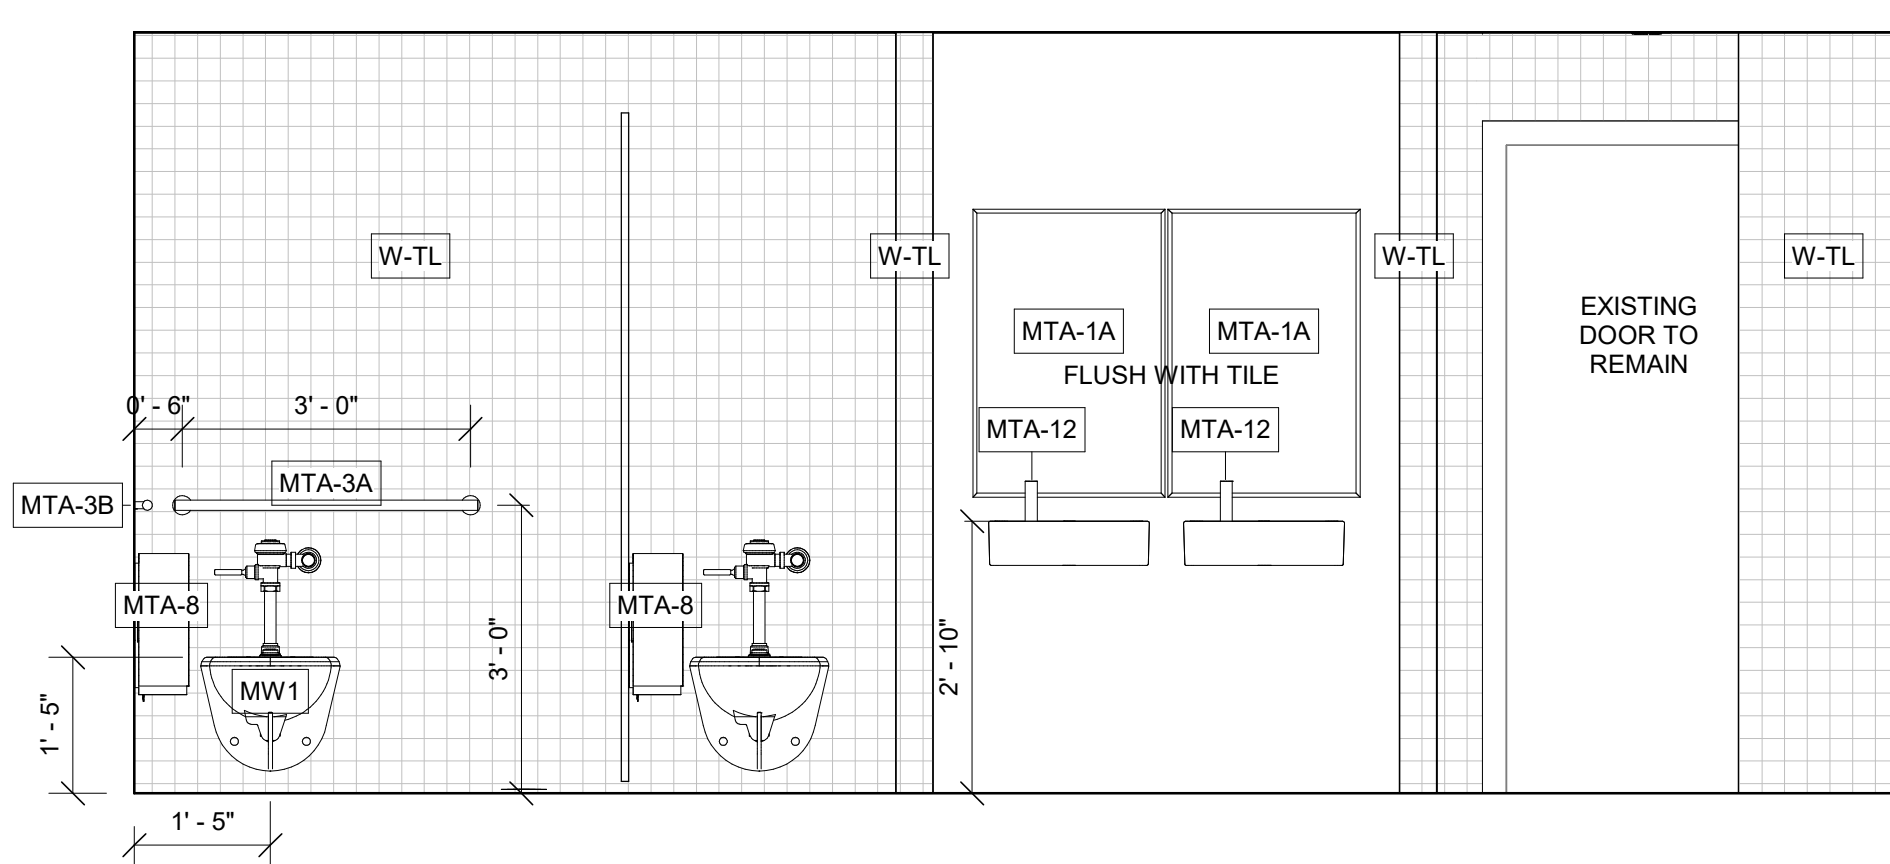


7
A-492
WOMEN'S RESTROOM WEST - L2

SCALE: 1/2" = 1'-0"

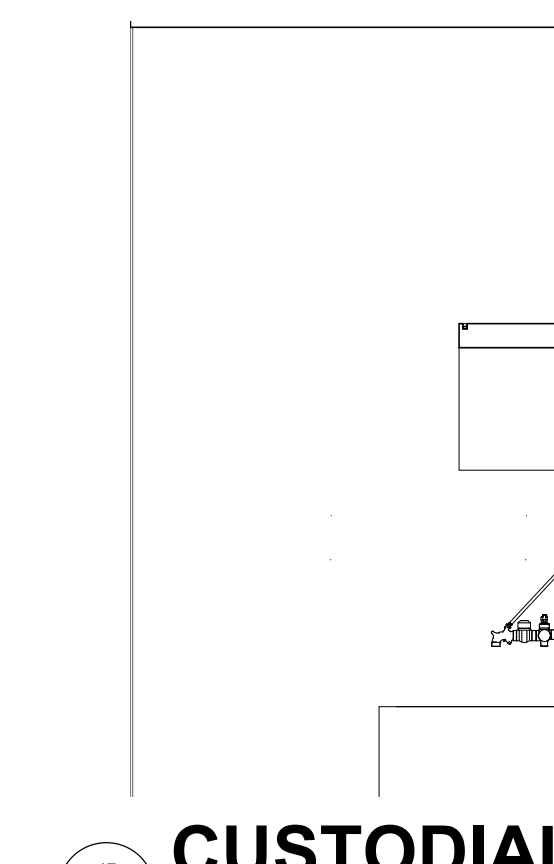


17
A-492
CUSTODIAL EAST - L2

SCALE: 1/2" = 1'-0"

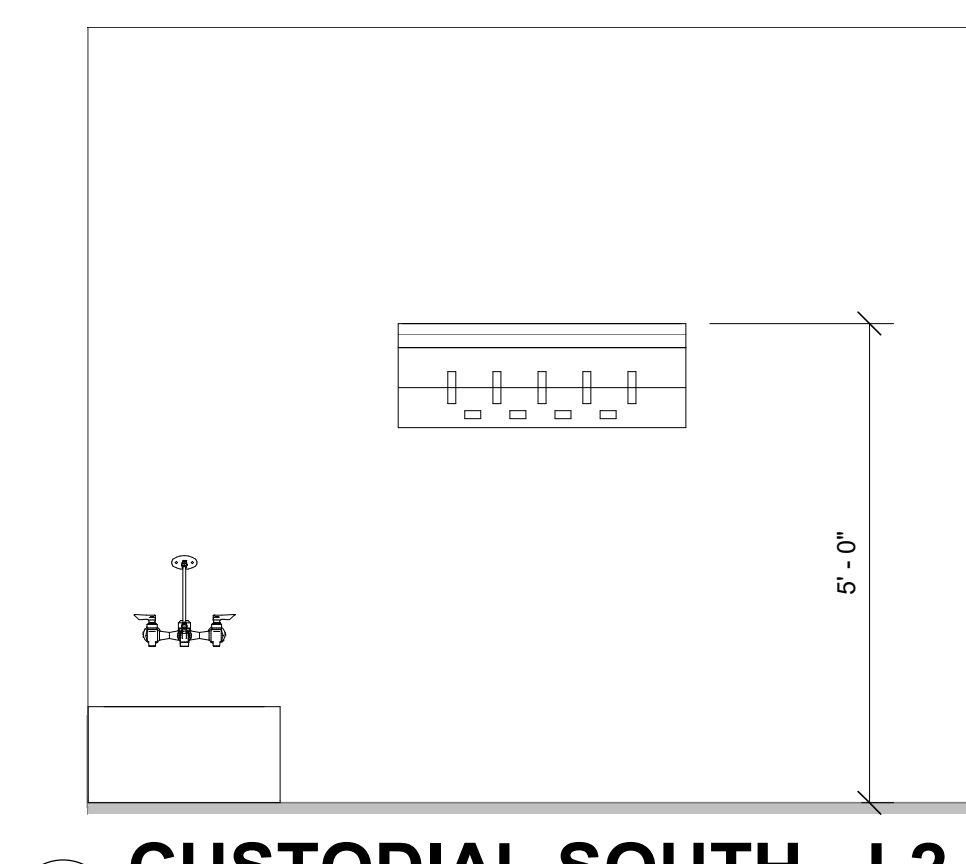


18
A-492
CUSTODIAL SOUTH - L2

SCALE: 1/2" = 1'-0"

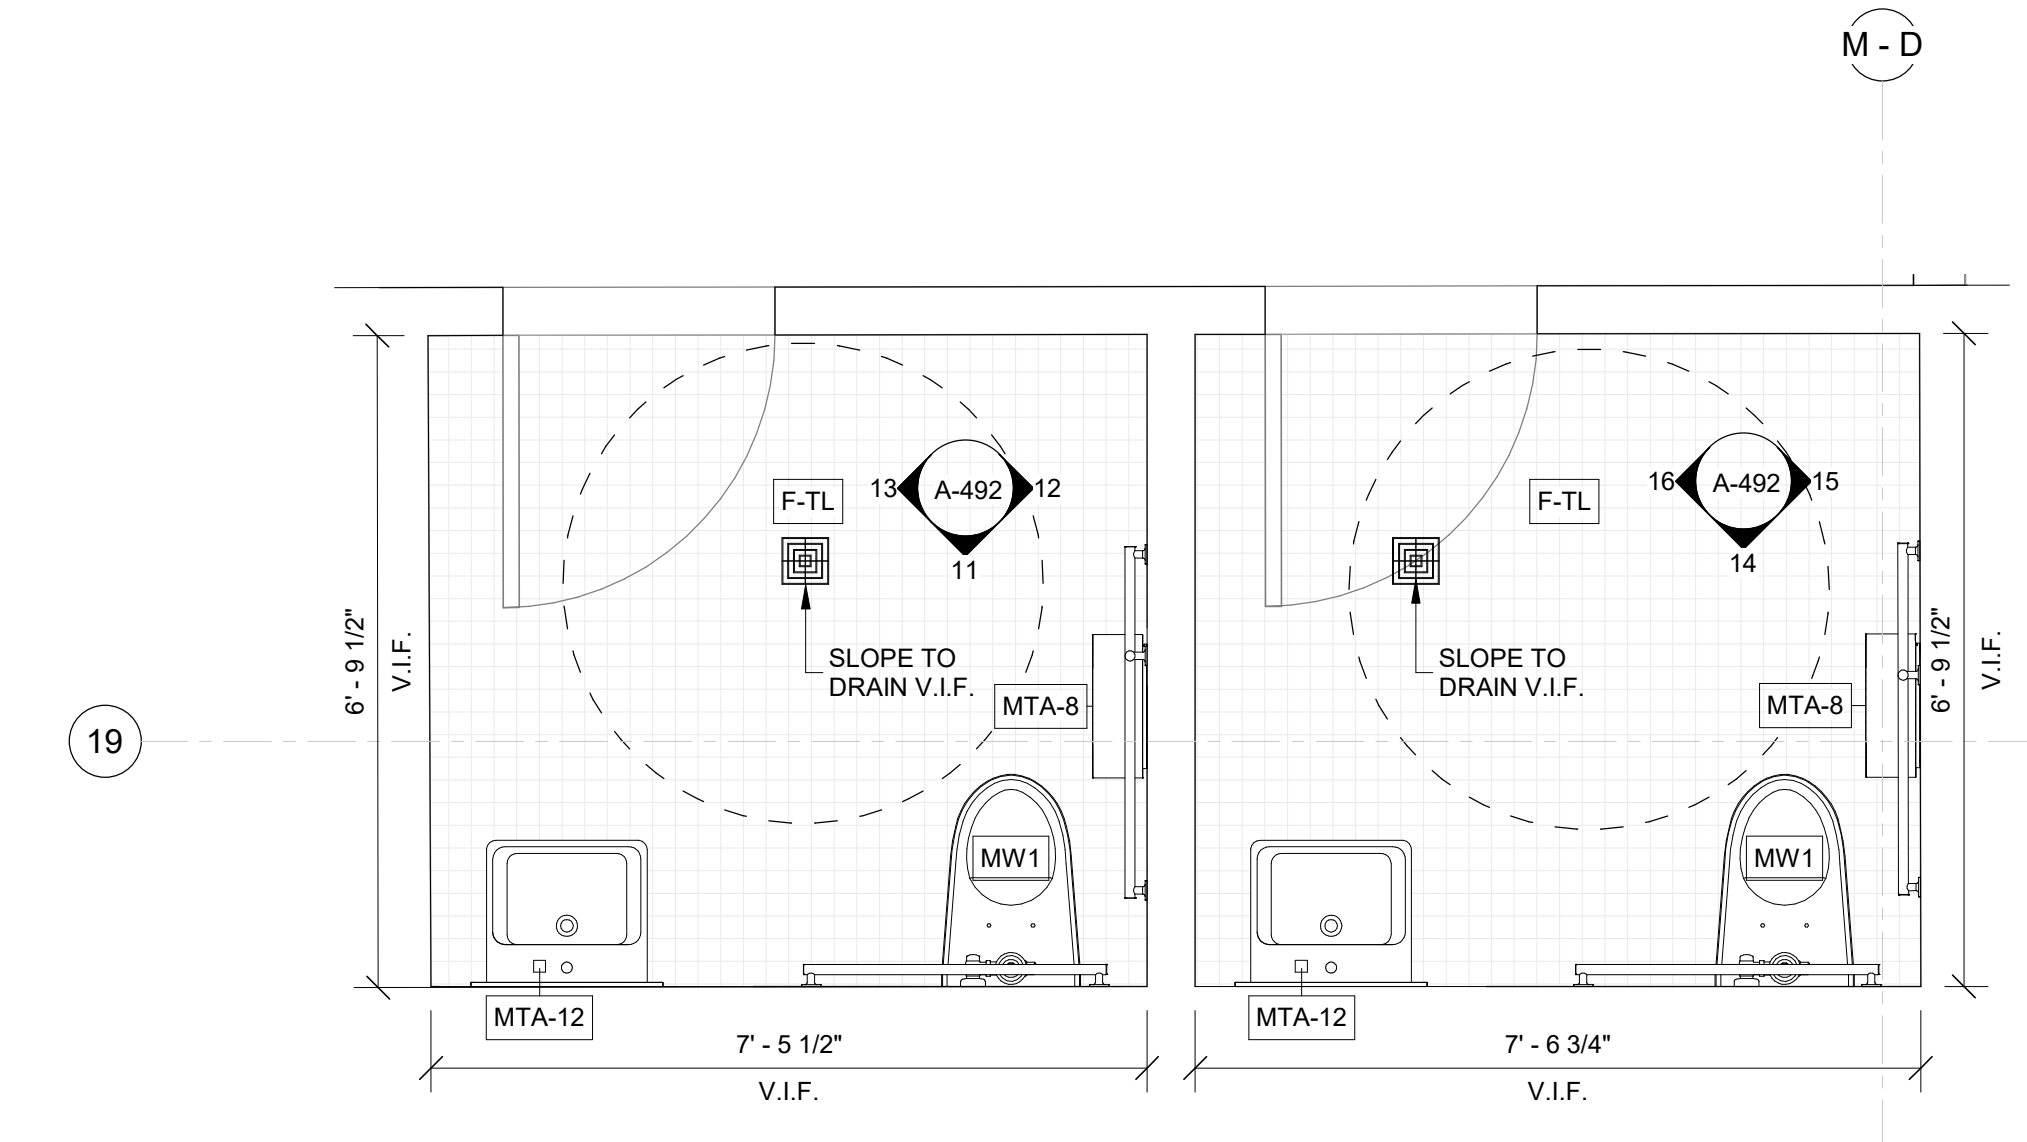


9
A-492
LEVEL 3 RESTROOMS ENLARGED PLAN

SCALE: 1/2" = 1'-0"

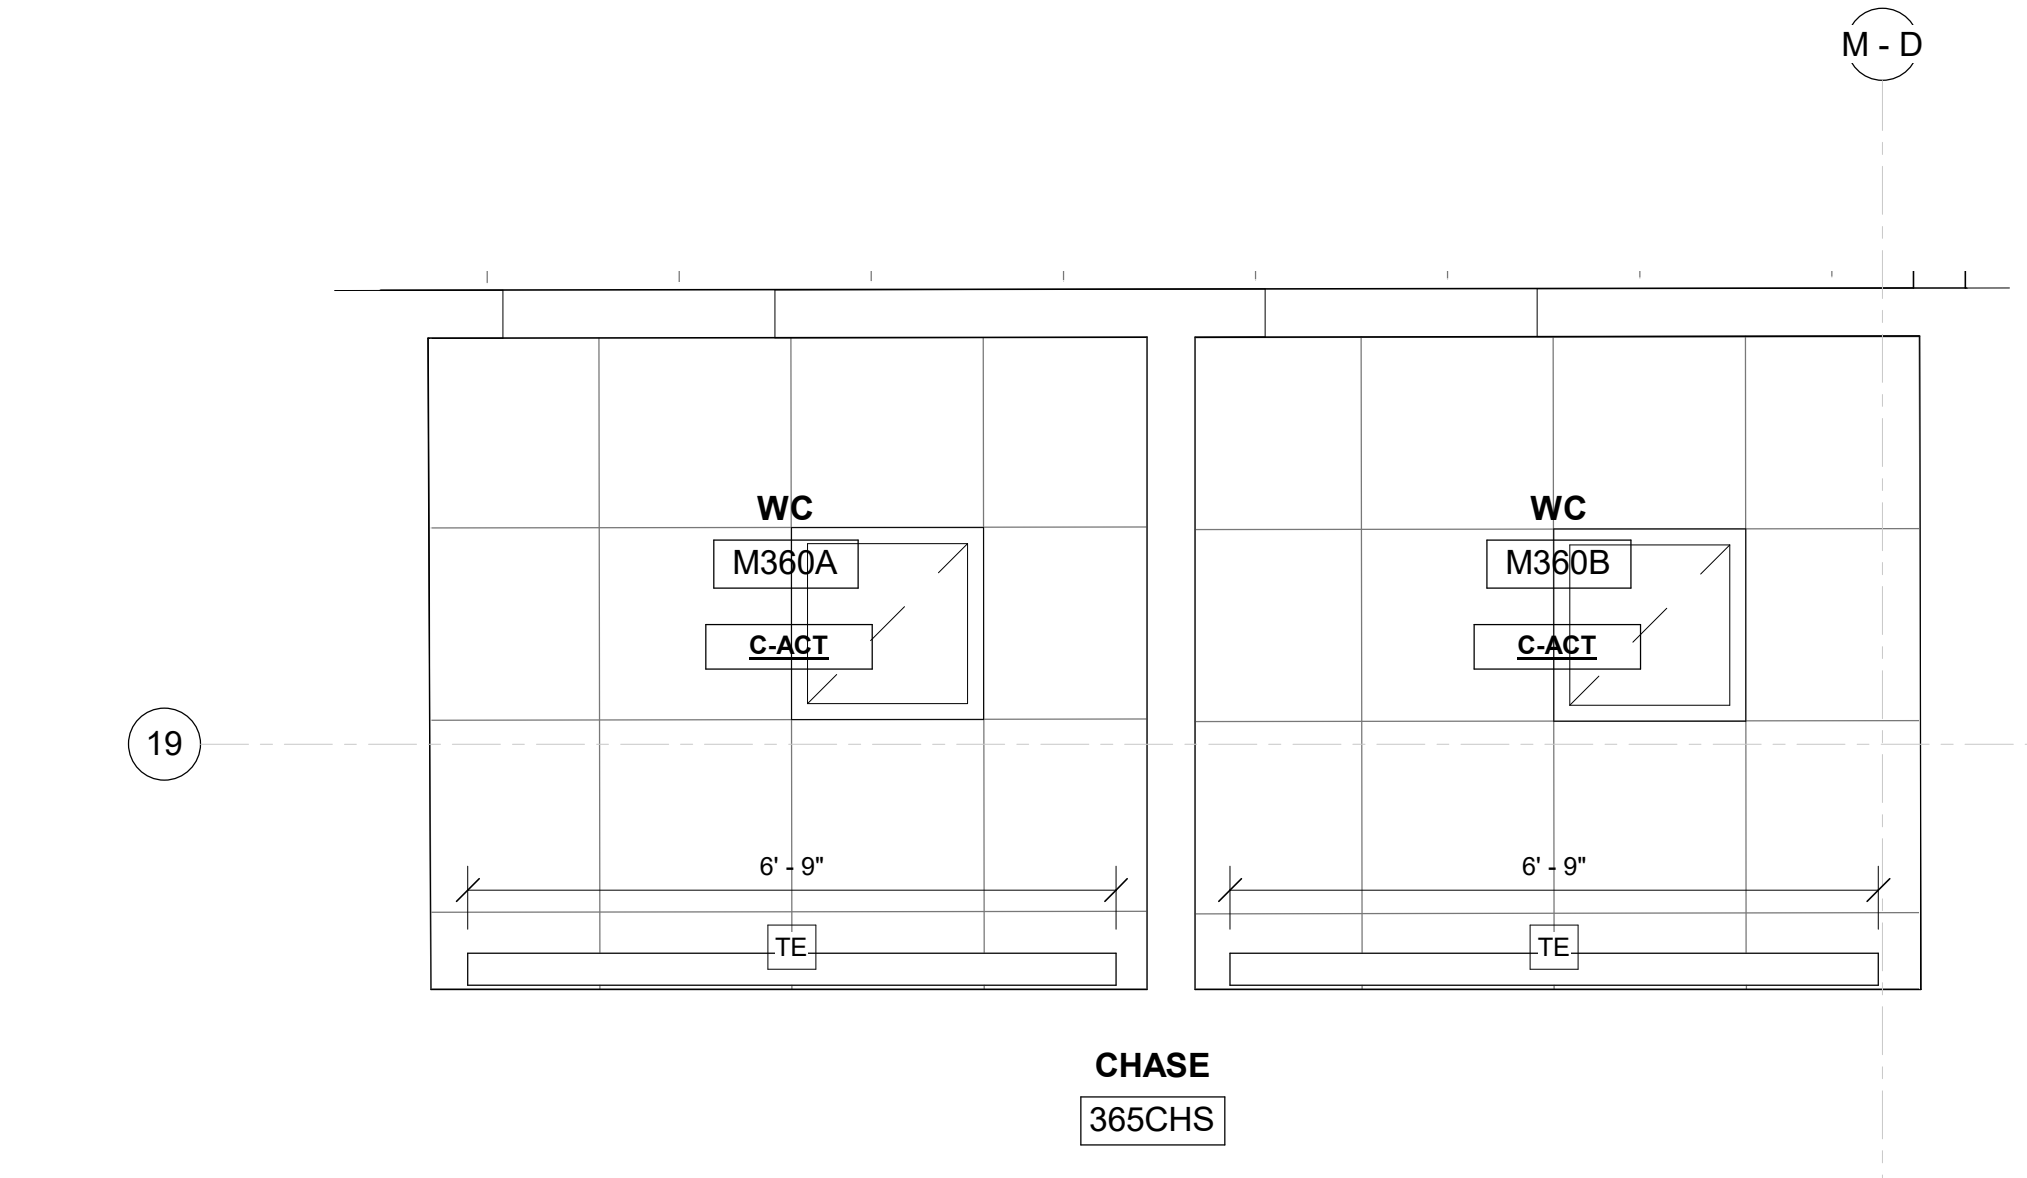


10
A-492
LEVEL 3 RESTROOMS ENLARGED RCP

SCALE: 1/2" = 1'-0"

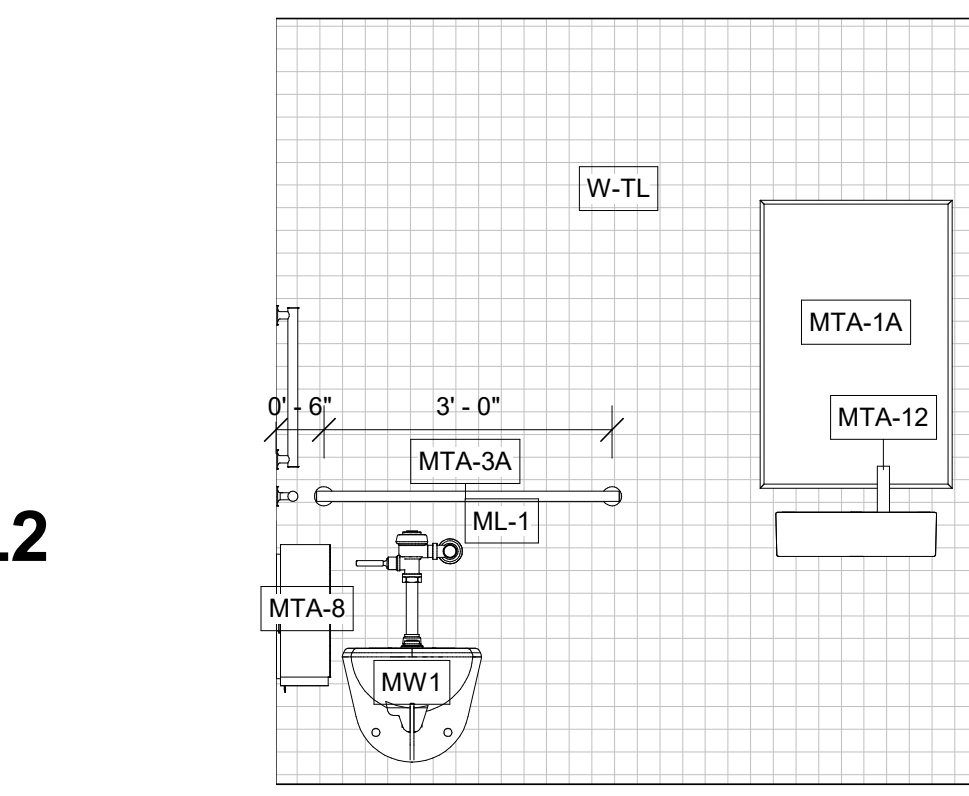


11
A-492
RESTROOM L SOUTH - L3

SCALE: 1/2" = 1'-0"

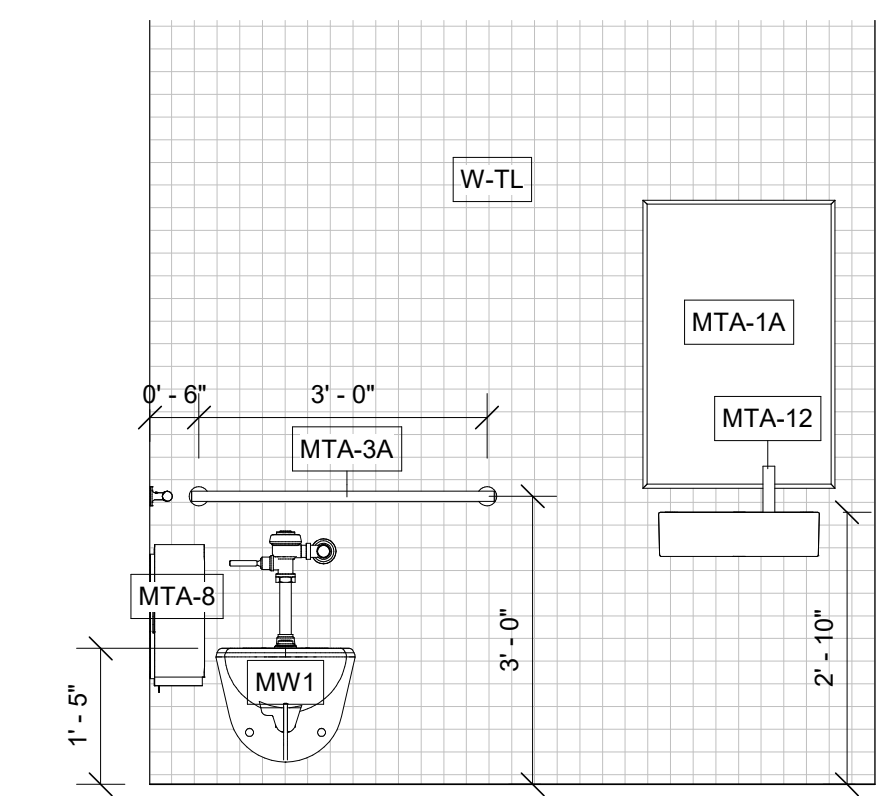


14
A-492
RESTROOM R SOUTH - L3

SCALE: 1/2" = 1'-0"

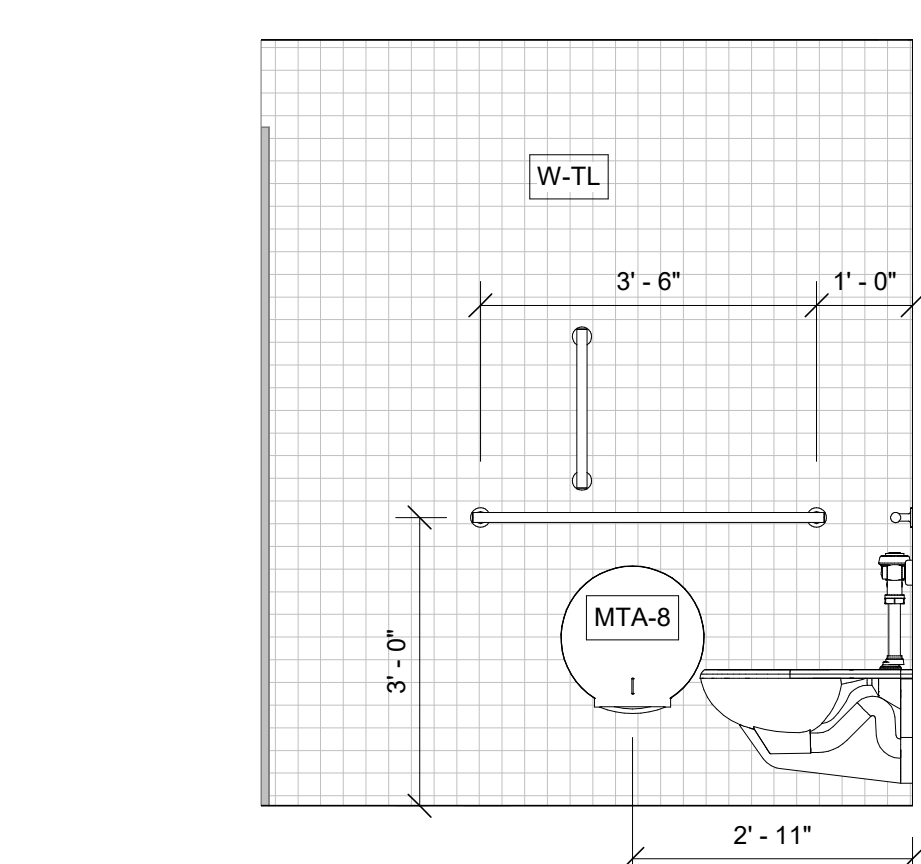


12
A-492
RESTROOM L EAST - L3

SCALE: 1/2" = 1'-0"

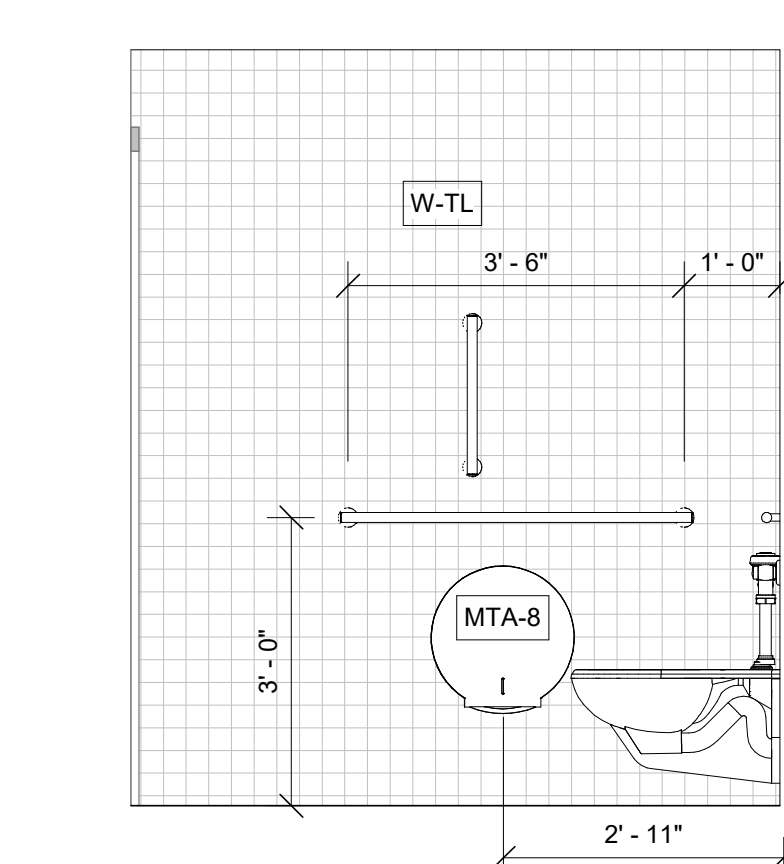


15
A-492
RESTROOM R EAST - L3

SCALE: 1/2" = 1'-0"

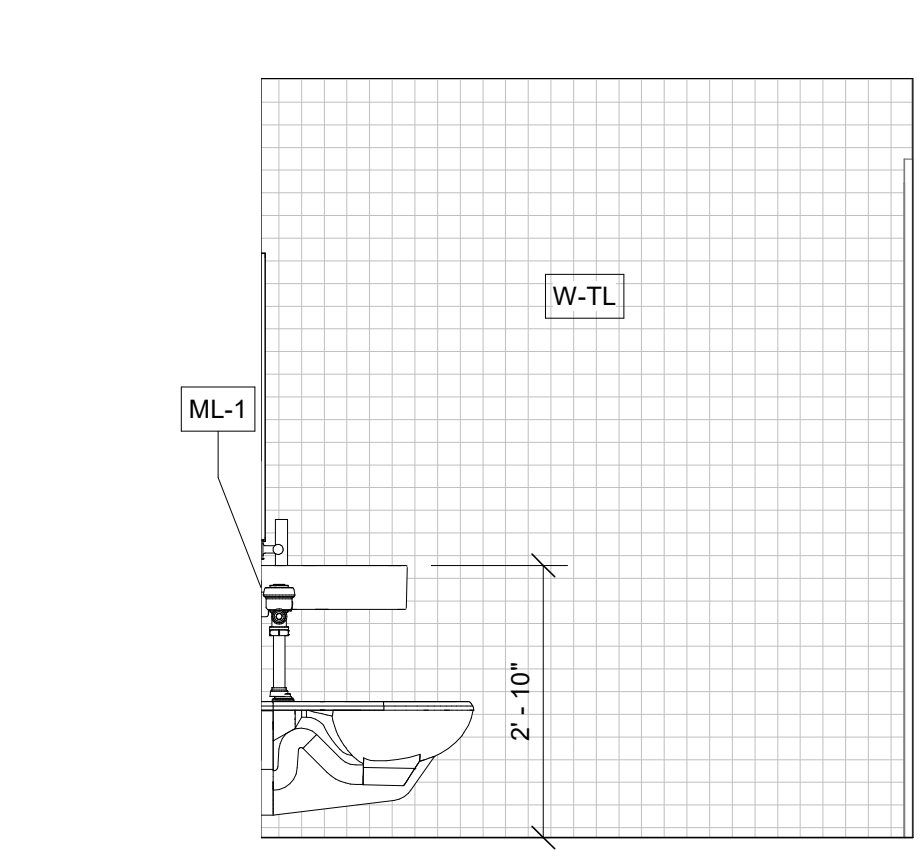

13
A-492
RESTROOM L WEST - L3

SCALE: 1/2" = 1'-0"

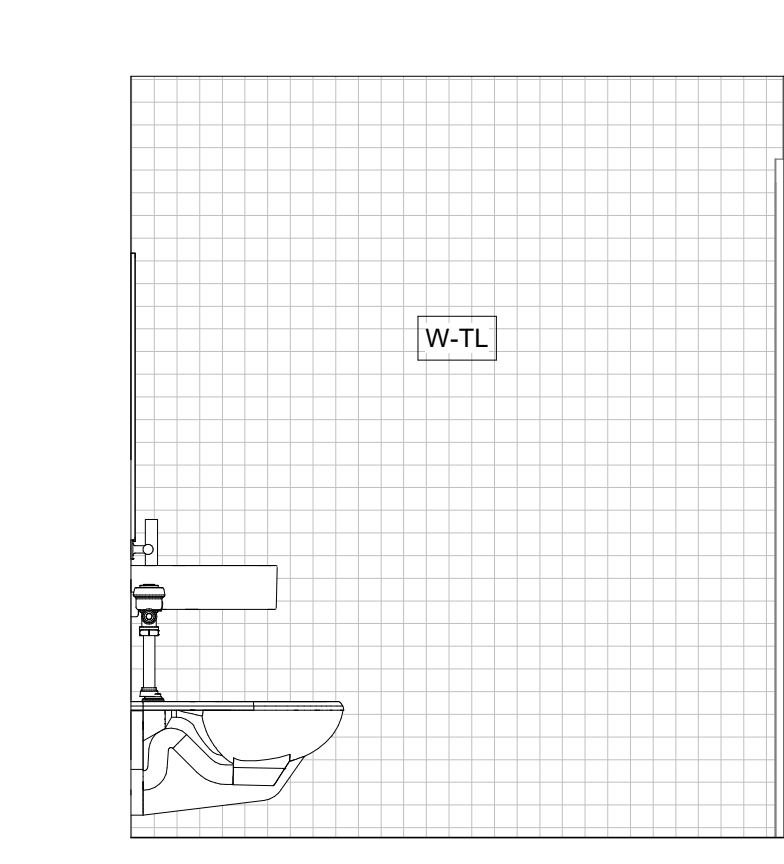

16
A-492
RESTROOM R WEST - L3

SCALE: 1/2" = 1'-0"

NOT FOR
CONSTRUCTION

SCOTT NEWMAN #21A101509700



PROJECT TEAM
CLIENT
PRINCETON UNIVERSITY

DESIGN ARCHITECT
Adjaye + Associates
1 Liberty Plaza Suite 2701
New York, NY 10006
+1 (212) 955-8477

EXECUTIVE ARCHITECT
COOPER ROBERTSON
123 William Street
New York, NY 10038
+1 (212) 247-1717

MEP / FF ENGINEER
KOHLER RONAN
171 Madison Ave.
New York, NY 10016
+1 (203) 778-1017

STRUCTURAL ENGINEER
SILMAN
32 Oak St., 10th Floor
New York, NY 10005
+1 (212) 620-7970

CIVIL ENGINEER
NITSCH
2 Center Plaza, Suite 430
Boston, MA 02108
+1 (617) 338-0063

LANDSCAPE ARCHITECT
JAMES CORNER FIELD OPERATIONS
475 10th Ave. 9th Floor New
York, NY 10018
+1 (212) 433-1450

AV / IT CONSULTANT
HARVEY MARSHALL BERLING
173 W 81st St. Suite 2
New York, NY 10024
+1 (212) 874-0214

VERTICAL CIRCULATION
VDA
145 West 30th Street, 4th Floor
New York, NY 10001
+1 (212) 988-9090

TRANSPORTATION
BFJ PLANNING
115 FIFTH AVENUE,
NEW YORK, NY 10003
+1 (212) 553-1477

PACKAGE
HEINTGES
440 Park Avenue South, 15th Floor
New York, NY 10016
+1 (212) 652-2966

SECURITY
LAYNE CONSULTANTS INTERNATIONAL
1305 Kramers St. Ste. H-129
Denver, CO 80202
+1 (303) 377-2176

LIGHTING
TILLOTSON
40 Worth St. #703
New York, NY 10013
+1 (212) 675-7760

SUSTAINABILITY AND LEED
VIDARIS
360 Park Avenue South, 15th Floor
New York, NY 10010
+1 (212) 988-5389

GENERAL NOTES:
DRAWING TO BE READ IN CONJUNCTION WITH
THE SPECIFICATION AND ALL RELEVANT
DRAWINGS.

DO NOT SCALE FROM THIS DRAWING.
CONTRACTOR TO CHECK ALL DIMENSIONS ON
SITE. COOPER ROBERTSON AND ADJAYE
ASSOCIATES TO BE ADVISED OF ANY
DISCREPANCIES BETWEEN THIS DRAWING AND
SITE CONDITIONS IMMEDIATELY.

Princeton University
Art Museum (PUAM)

Marquand Major
Maintenance

NO.	DATE	DESCRIPTION
2	03/31/2023	100% DD
1	11/23/2022	100% SD
1	06/01/2022	100% SD

Drawing Title
ENLARGED
RESTROOMS -
MARQUAND L2 & L3

Sheet Issue Date: 11/23/22
Scale: 1/2" = 1'-0" @ ArchE
Projector Project No.:
Author Project No.: 18006.00 PUAM
Drawn Author Checked Checker Approval Approver

Sheet Number:

A-492

©2020 COOPER ROBERTSON & Adjaye Associates. All rights reserved.