



COPYRIGHT © 2020 - BARTONPARTNERS ARCHITECTS PLANNERS, INC. - ALL RIGHTS RESERVED. - ALL IDEAS, DESIGNS, ARRANGEMENTS AND PLANS INDICATED OR REPRESENTED BY THIS DRAWING AND WRITTEN MATERIAL APPEARING HEREIN CONSTITUTE THE ORIGINAL AND UNPUBLISHED WORK OF BARTONPARTNERS ARCHITECTS PLANNERS, INC. AND THE SAME MAY NOT BE DUPLICATED, USED OR DISCLOSED TO ANY PERSON, FIRM OR CORPORATION FOR ANY PURPOSE WHATSOEVER WITHOUT THE WRITTEN CONSENT OF THE ARCHITECT.

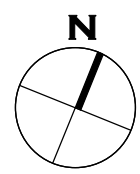

4 FOURTH FLOOR REFERENCE PLAN
SCALE: 1/16" = 1'-0"

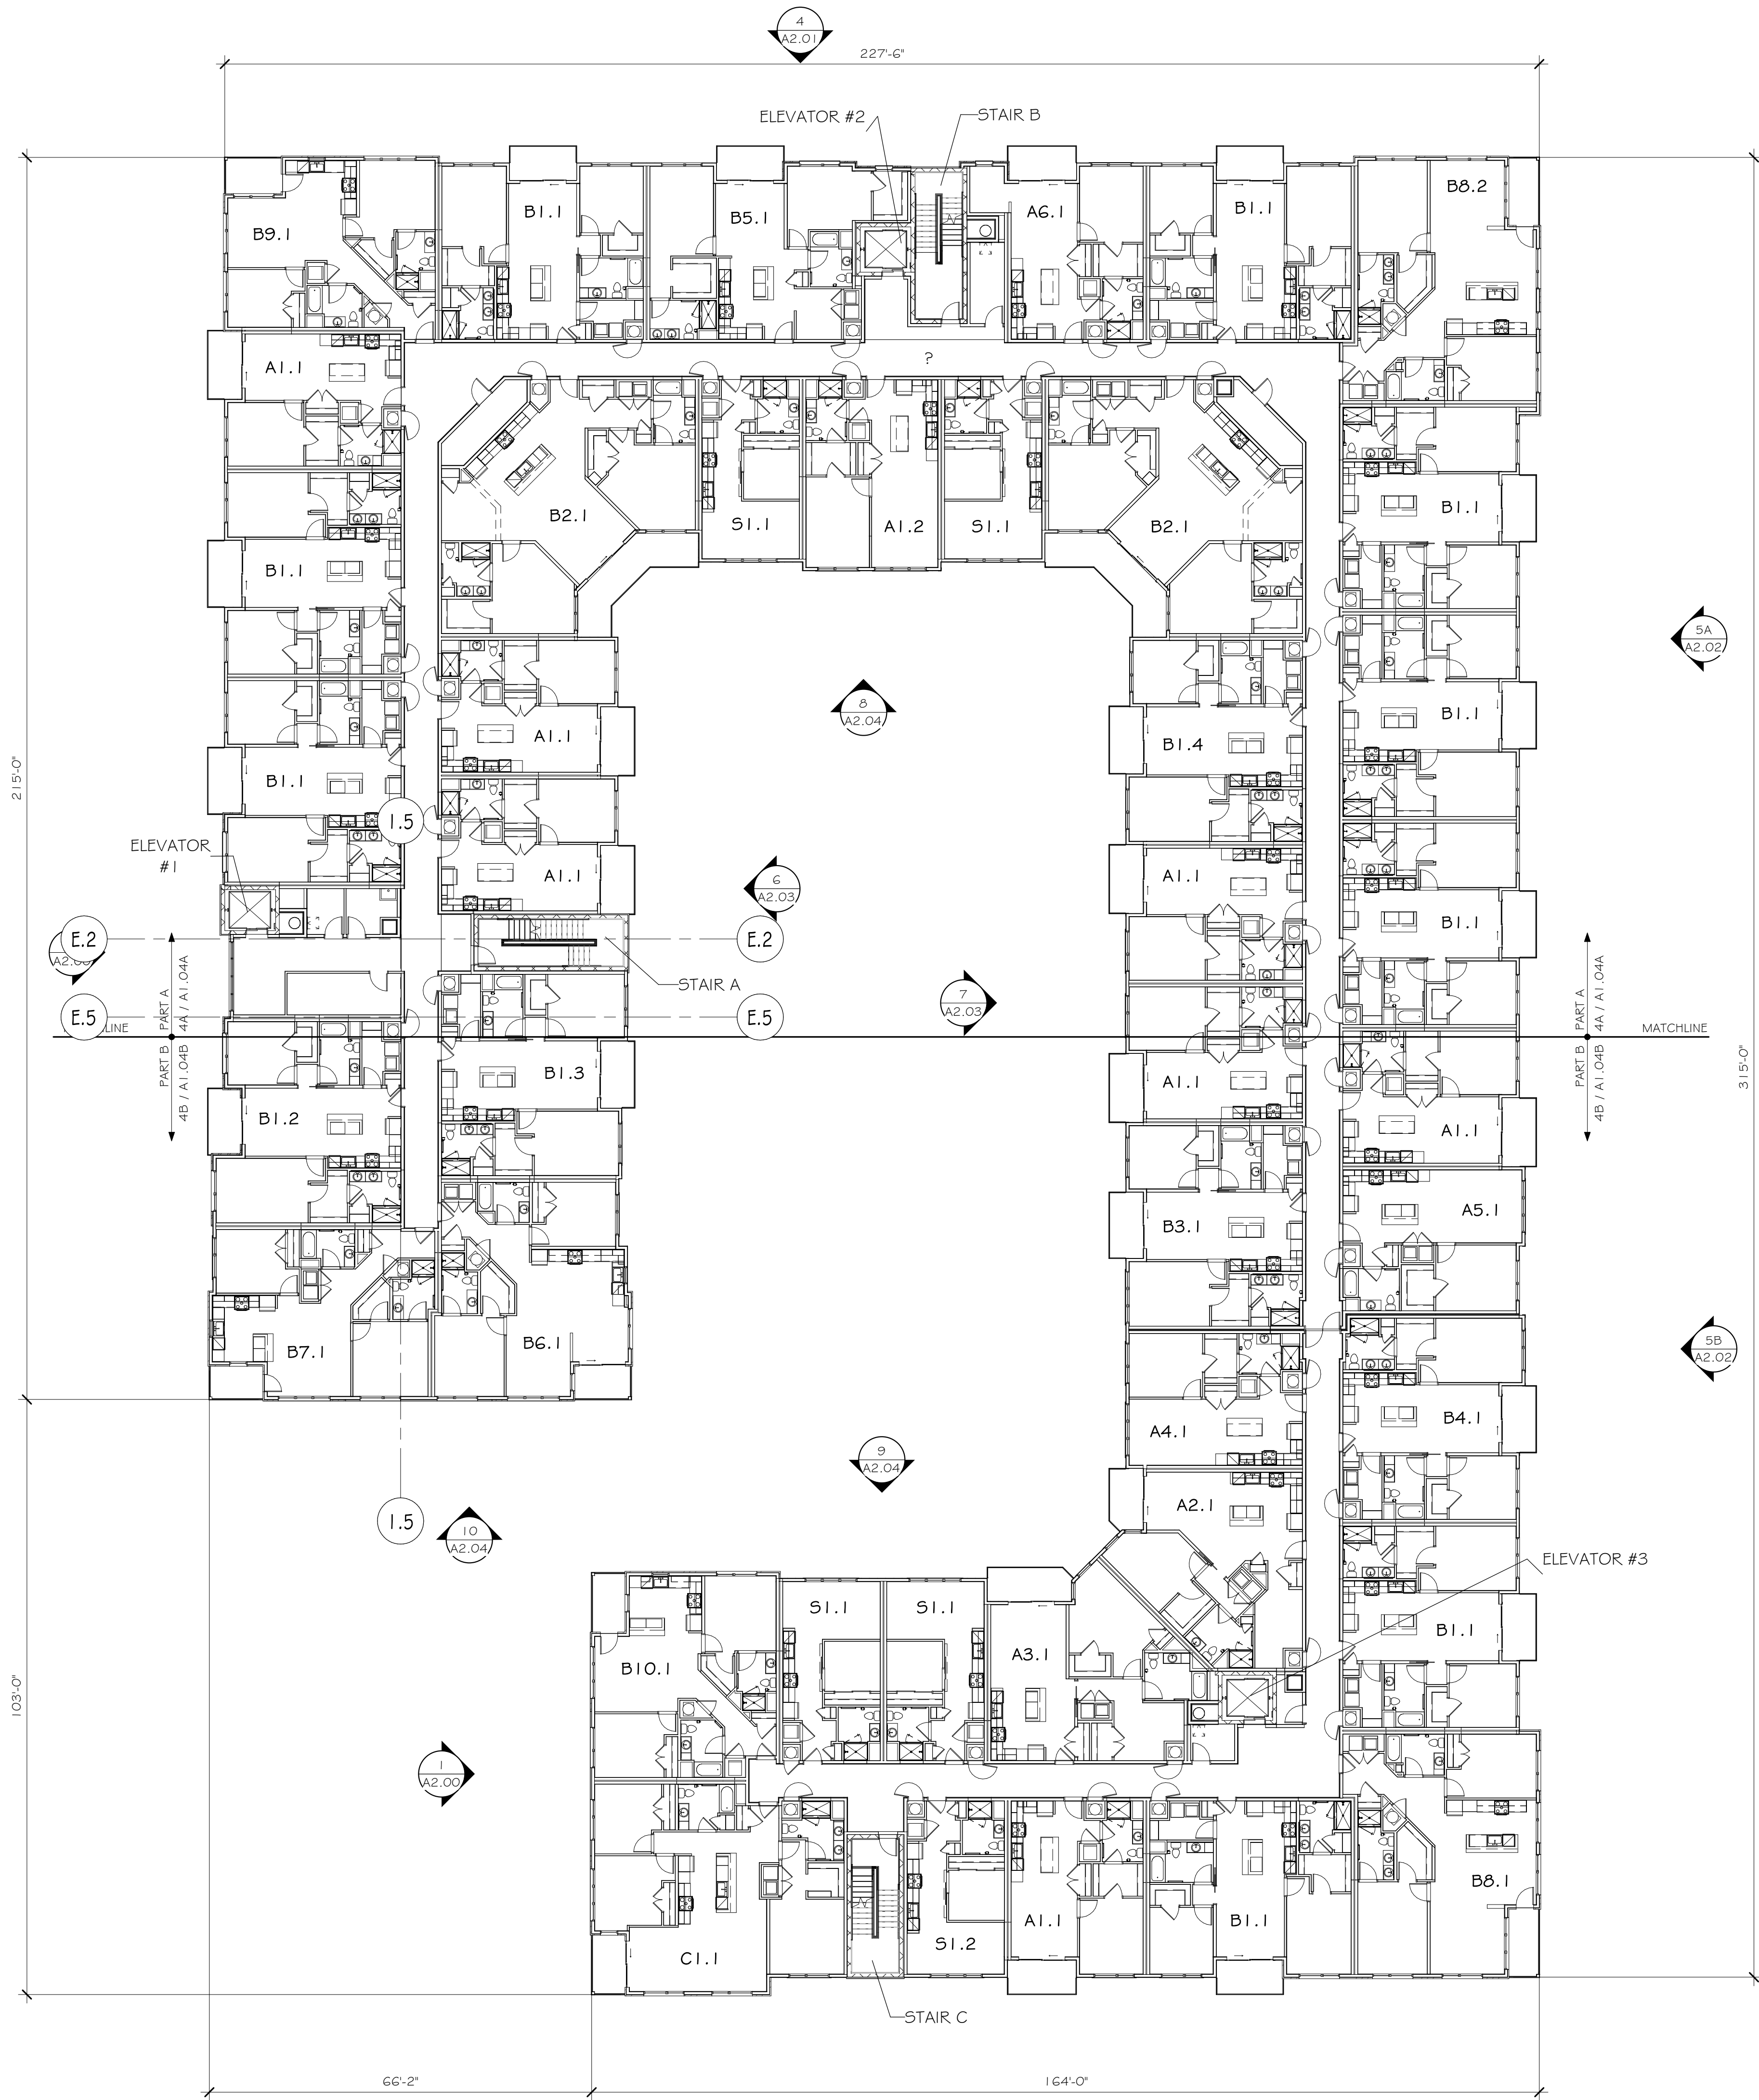

ELLIS PRESERVE
CHARLES ELLIS DRIVE, NEWTOWN SQUARE, PA
EQUUS CAPITAL PARTNERS
NEWTOWN SQUARE, PA

NO.	SUBMISSION	DATE
-----	------------	------

PROJECT NUMBER:	20014A
ISSUE DATE:	06/04/2021
DRAWN BY:	AS, BP, CZ, RC
CHECKED BY:	CZ
FOURTH FLOOR REFERENCE PLAN	

A0.54